Properties affected by closure of Pepper Street

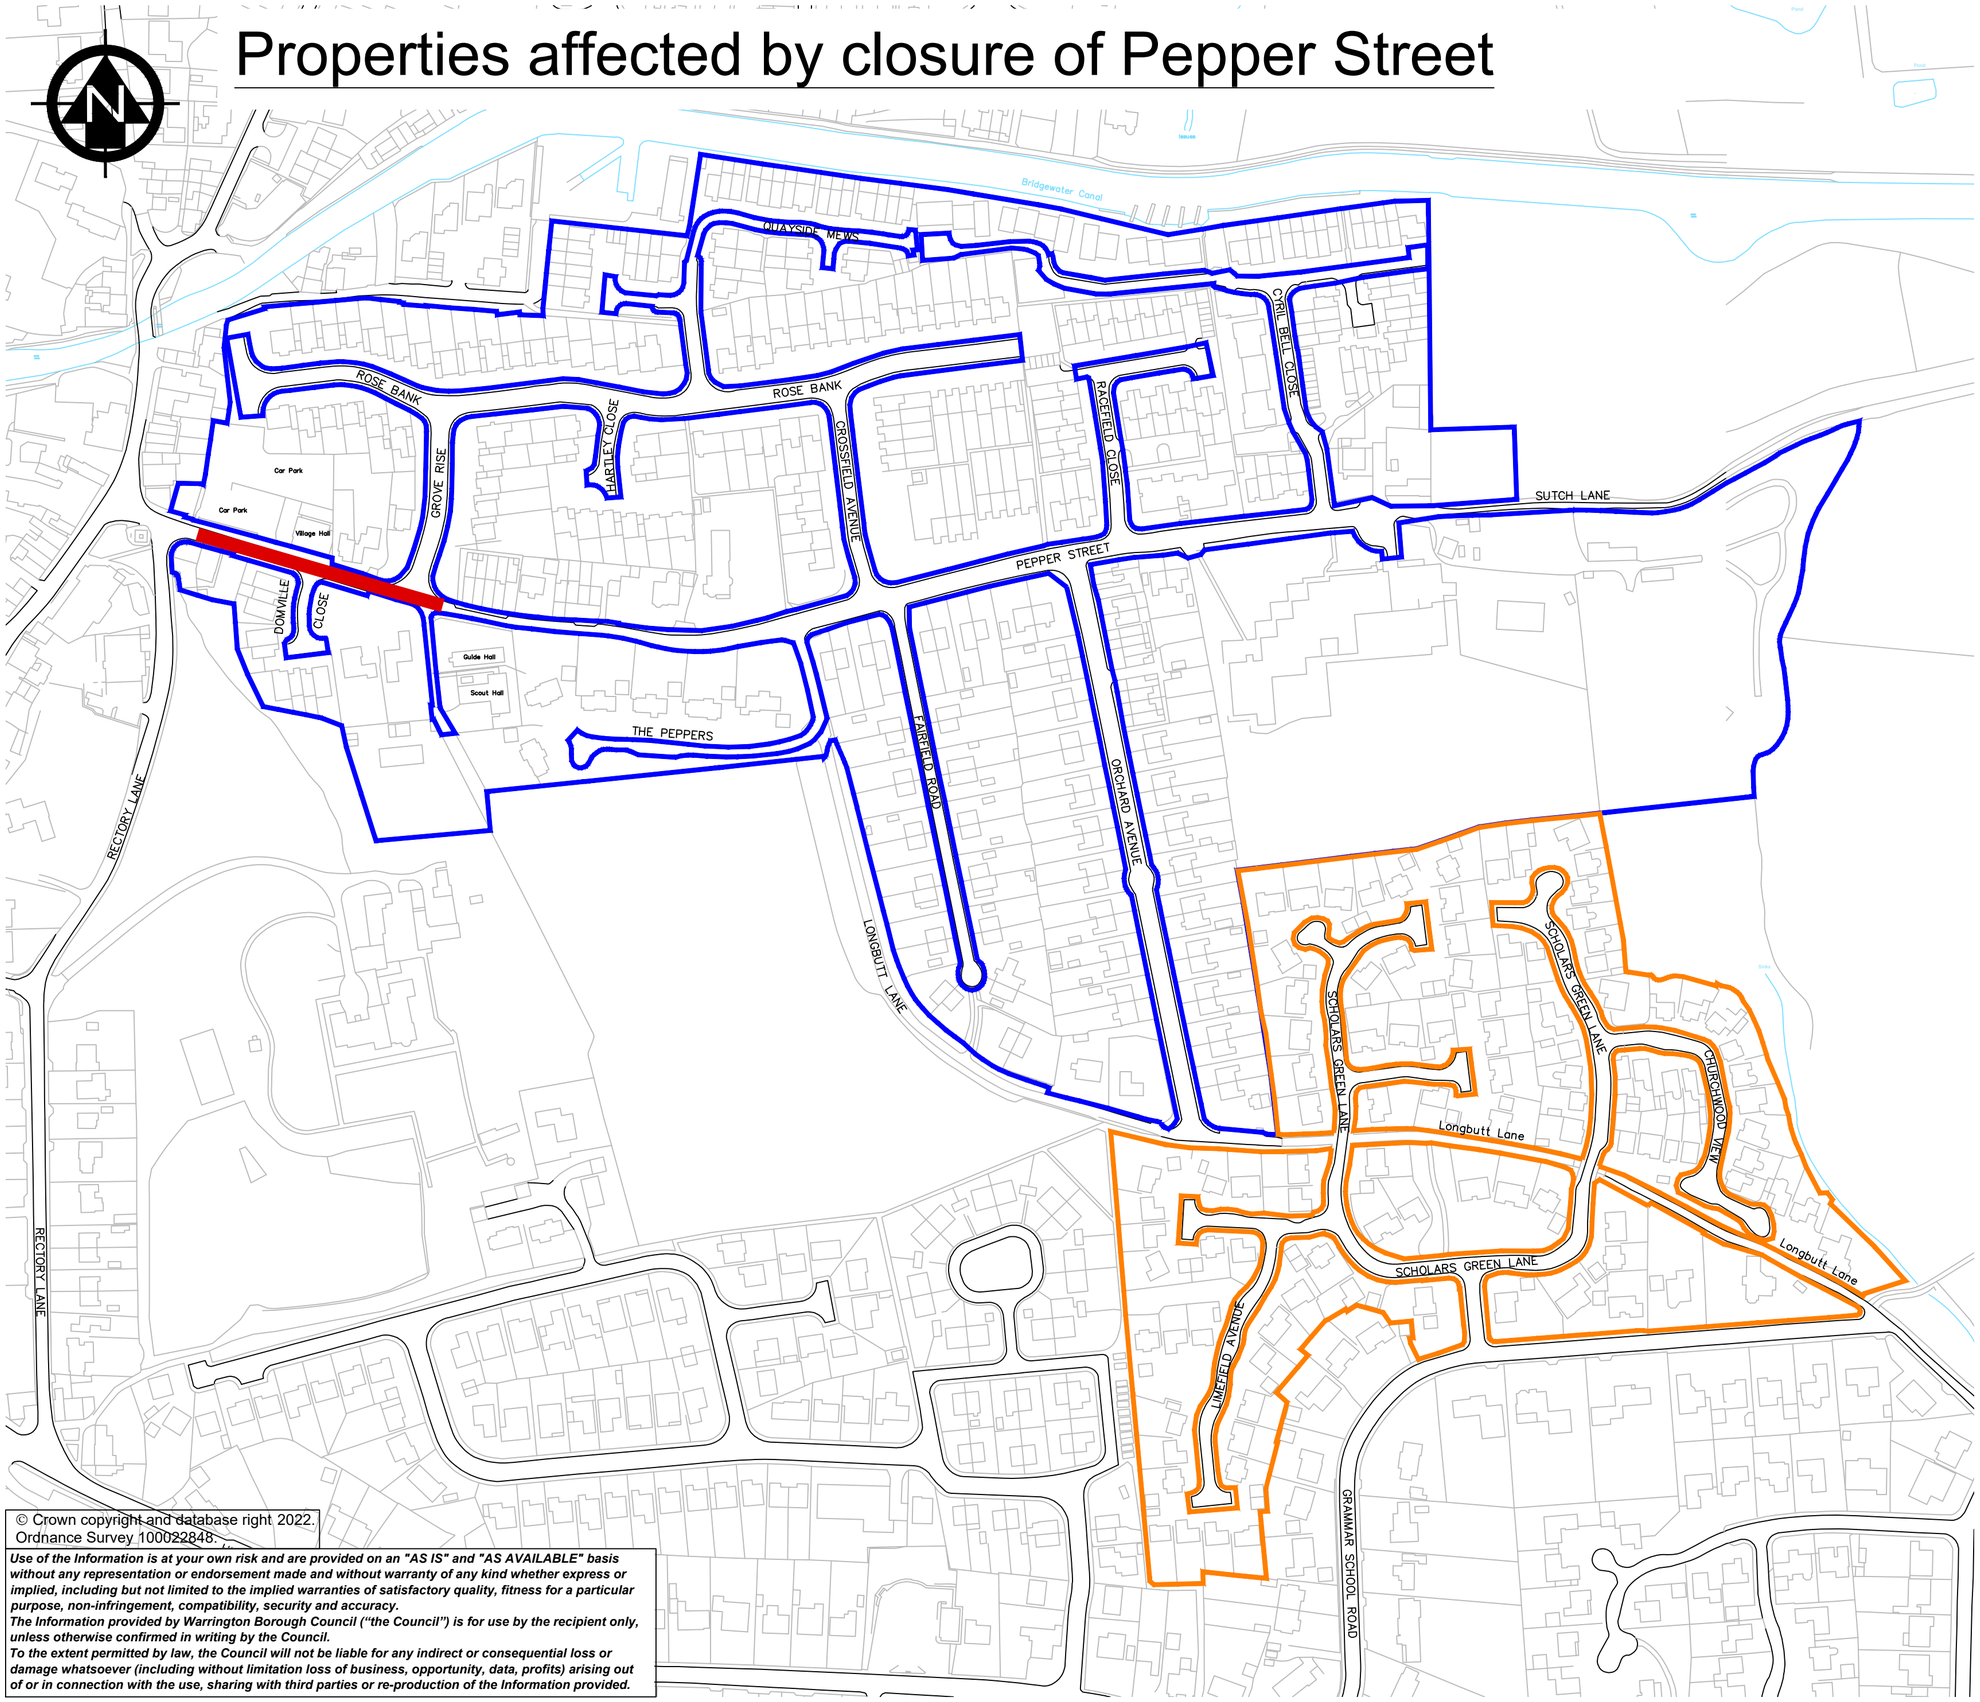

© Crown copyright and database right 2022.
Ordnance Survey 100022848.

Use of the Information is at your own risk and are provided on an "AS IS" and "AS AVAILABLE" basis without any representation or endorsement made and without warranty of any kind whether express or implied, including but not limited to the implied warranties of satisfactory quality, fitness for a particular purpose, non-infringement, compatibility, security and accuracy.
The Information provided by Warrington Borough Council ("the Council") is for use by the recipient only, unless otherwise confirmed in writing by the Council.
To the extent permitted by law, the Council will not be liable for any indirect or consequential loss or damage whatsoever (including without limitation loss of business, opportunity, data, profits) arising out of or in connection with the use, sharing with third parties or re-production of the Information provided.

NOTES

KEY

Properties directly affected by any closure of Pepper Street

Residential
Grove Rise
Rose Bank
Hartley Close
Quayside Mews
Crossfield Avenue
Racefield Close
Cyril Bell Close
Orchard Avenue
Fairfield Road
Longbutt Lane
The Peppers
Domville Close
Pepper Street

TOTAL APPROX. 400

Business & Other
Primary School
Nursery
Residential Care Home
Caravan Storage
Scout Hut
Guide Hall
Village Hall
2no. Restaurants
Car Park

Properties indirectly affected by any closure of Pepper Street (additional traffic diverting via local roads)

Extent of Scheme

Revn.	Revision Details	Rev by	Chk by	Date:

WARRINGTON
Borough Council
Environment and Transport Directorate
East Annexe, Town Hall, Sankey Street, Warrington WA1 1UH

Project
PEPPER STREET HIGHWAY IMPROVEMENT SCHEME

Drawing Title
PROPERTIES AFFECTED BY ANY CLOSURE OF PEPPER STREET

Drawn by	SCD	e-mail	sduggan@warrington.gov.uk	
Approved by	JWT	Telephone	01925 442533	
Date	MAR2022	Fax	01925 443255	Sheet 1 of 1
Scales	Drawing No.			Phase / Revision
NOT TO SCALE	H22-002/00/11			

AutoCAD File Ref: Pepper Street_C3.dwg