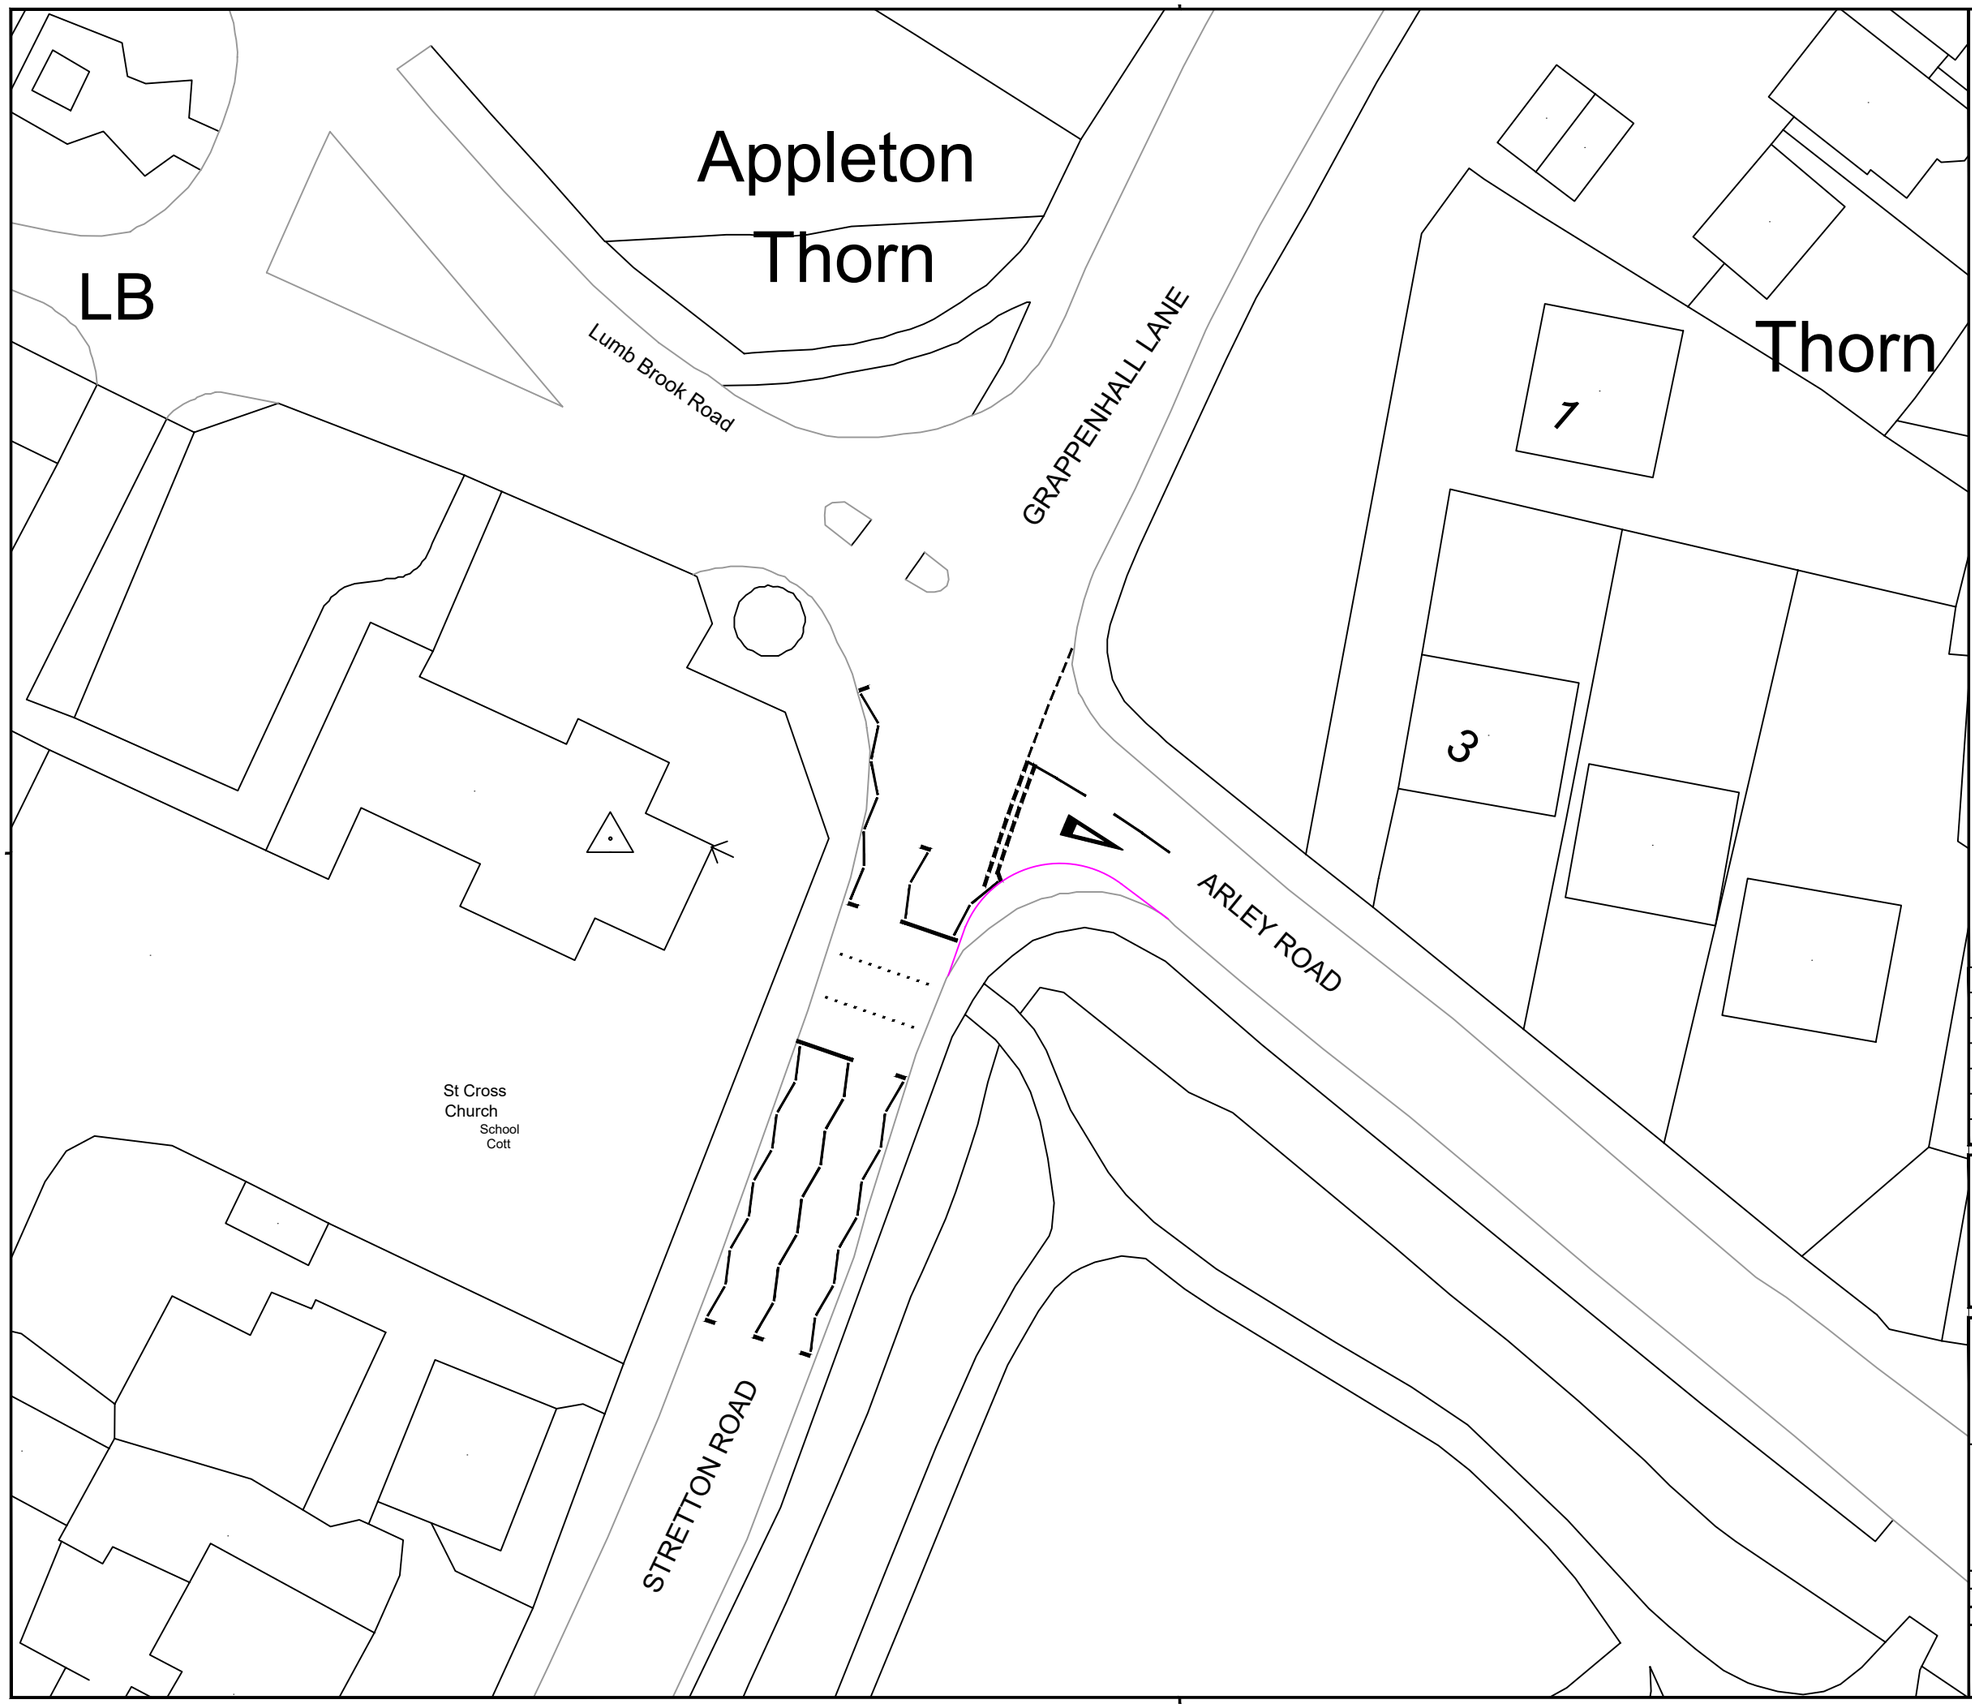

NOTES

Revn.	Revision Details	Rev by	Chk by	Date:

WARRINGTON
Borough Council

Environment and Transport Directorate
East Annexe, Town Hall, Sankey Street, Warrington WA1 1UH

Project
B5356 Stretton Road
Proposed Puffin Crossing

Drawing Title
Possible Location
& Kerb Build Out

Drawn by JFisher		e-mail	jfisger@warrington.gov.uk
Approved by MTune		Telephone	01925 442938
Date Sept2023		Fax	01925 44
Scales 1:250	Drawing No. TMCI/RO1047/1		Sheet 1 of 1
			Phase / Revision A