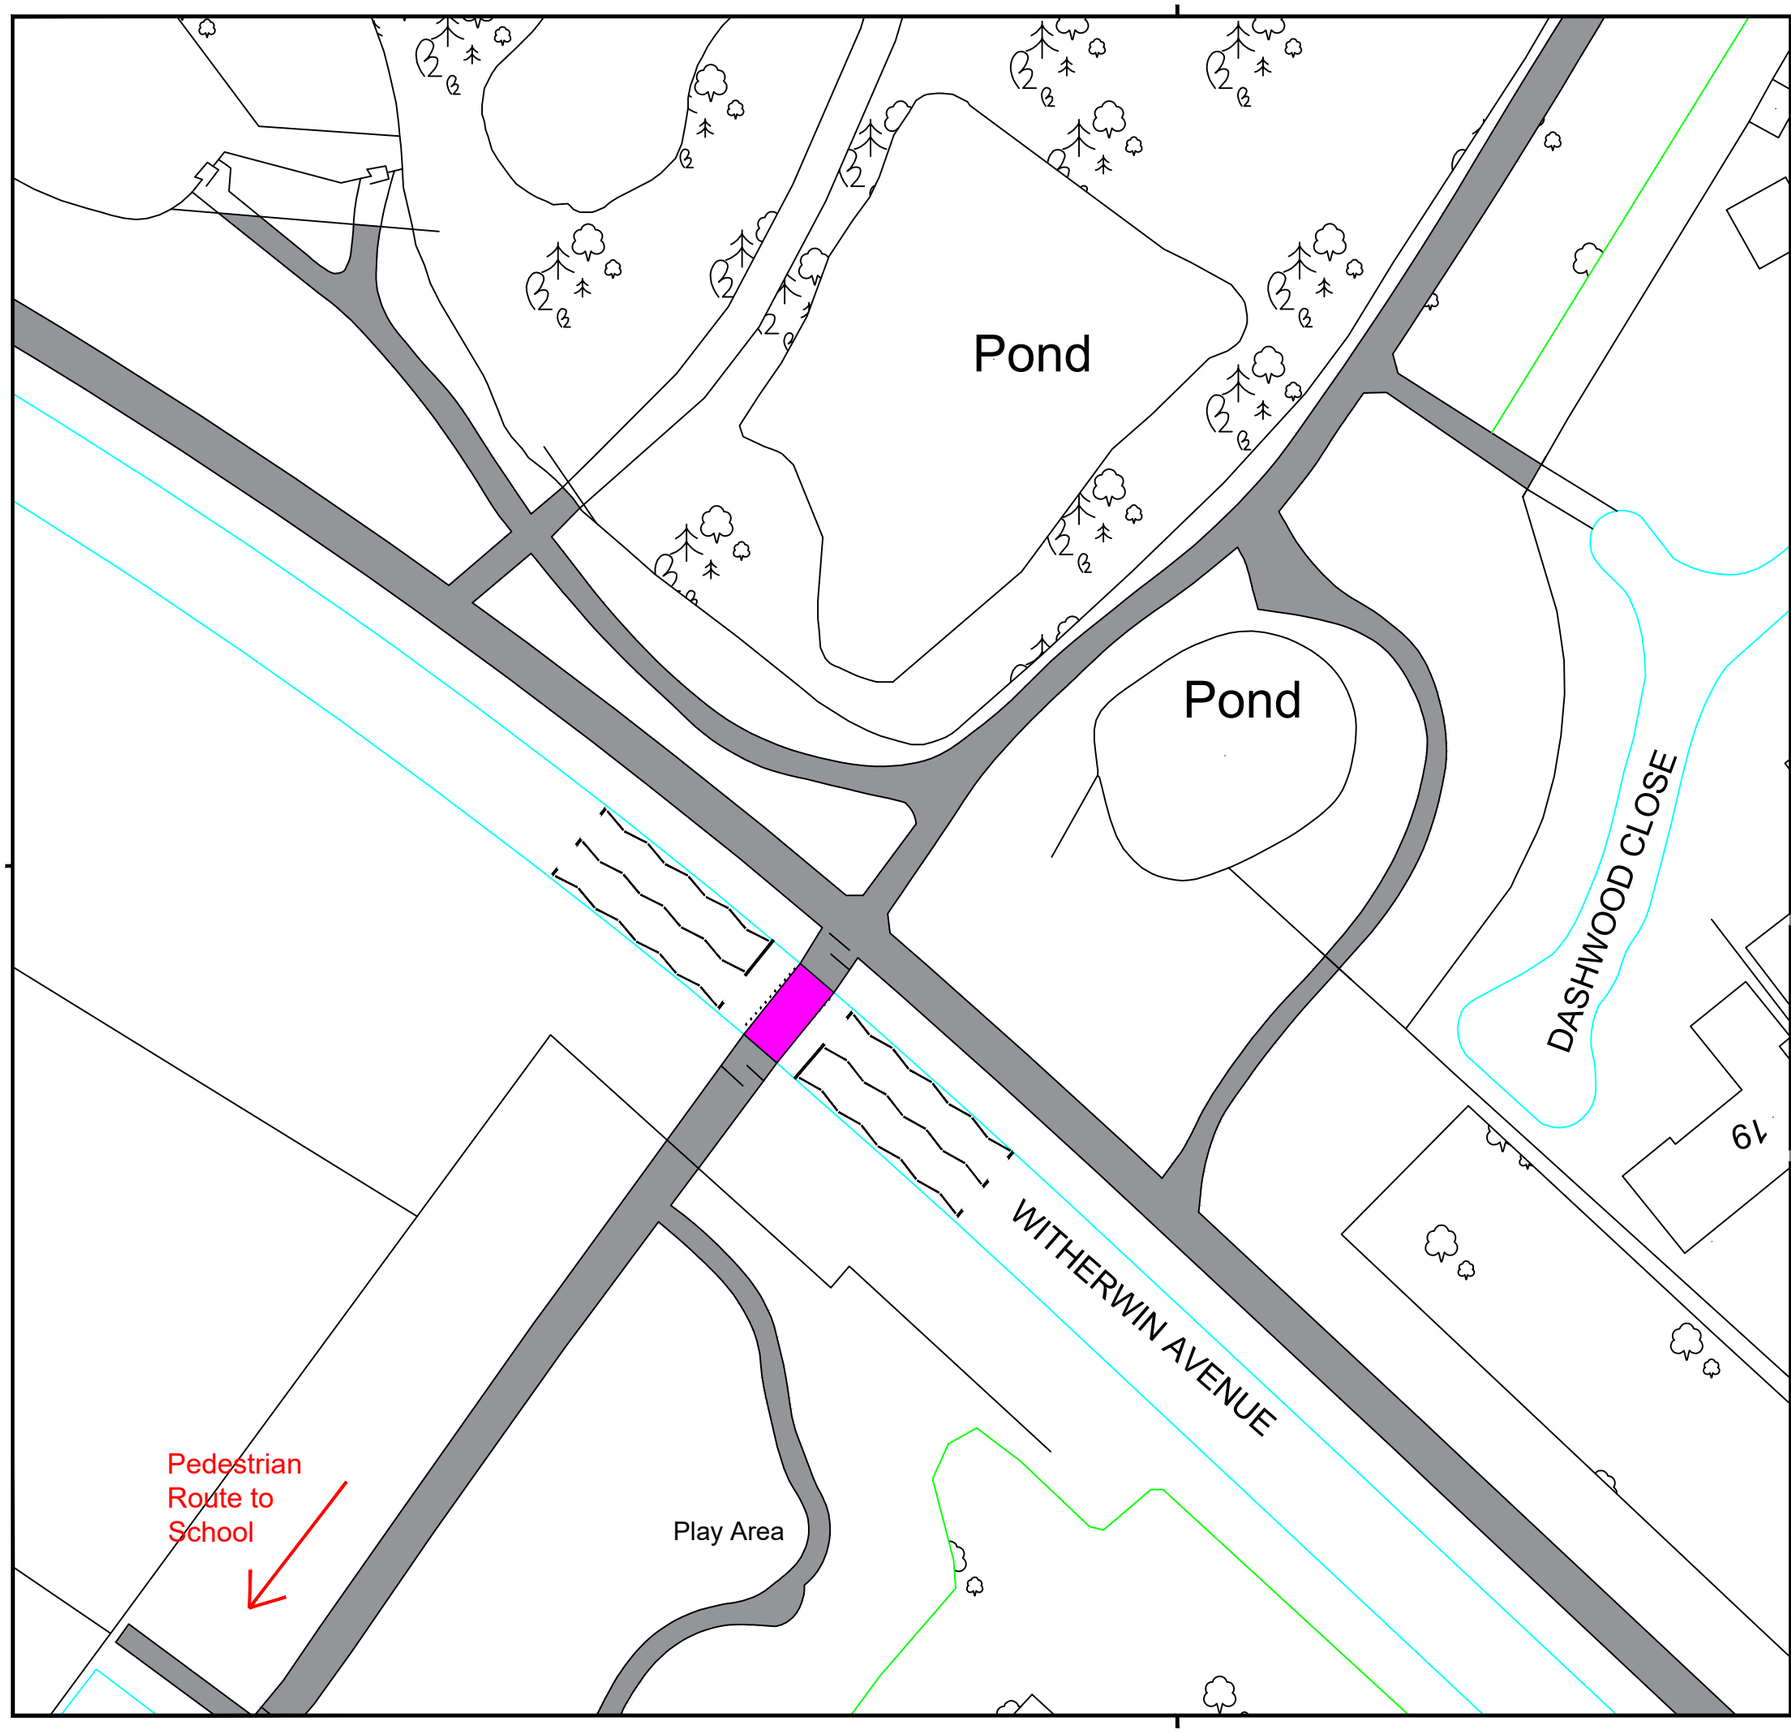

NOTES

Revn.	Revision Details	Rev by	Chk by	Date:

WARRINGTON
Borough Council

Environment and Transport Directorate
East Annexe, Town Hall, Sankey Street, Warrington WA1 1UH

Project

Witherwin Avenue
Proposed Toucan

Drawing Title

Location Plan
(Not for Construction
or Measuring)

Drawn by	JFisher	e-mail	jfisher@warrington.gov.uk	
Approved by	MTune	Telephone	01925 442938	
Date	Sept2023	Fax	01925 44	Sheet 1 of 1
Scales 1:500		Drawing No. PED2324005/1		Phase / Revision A